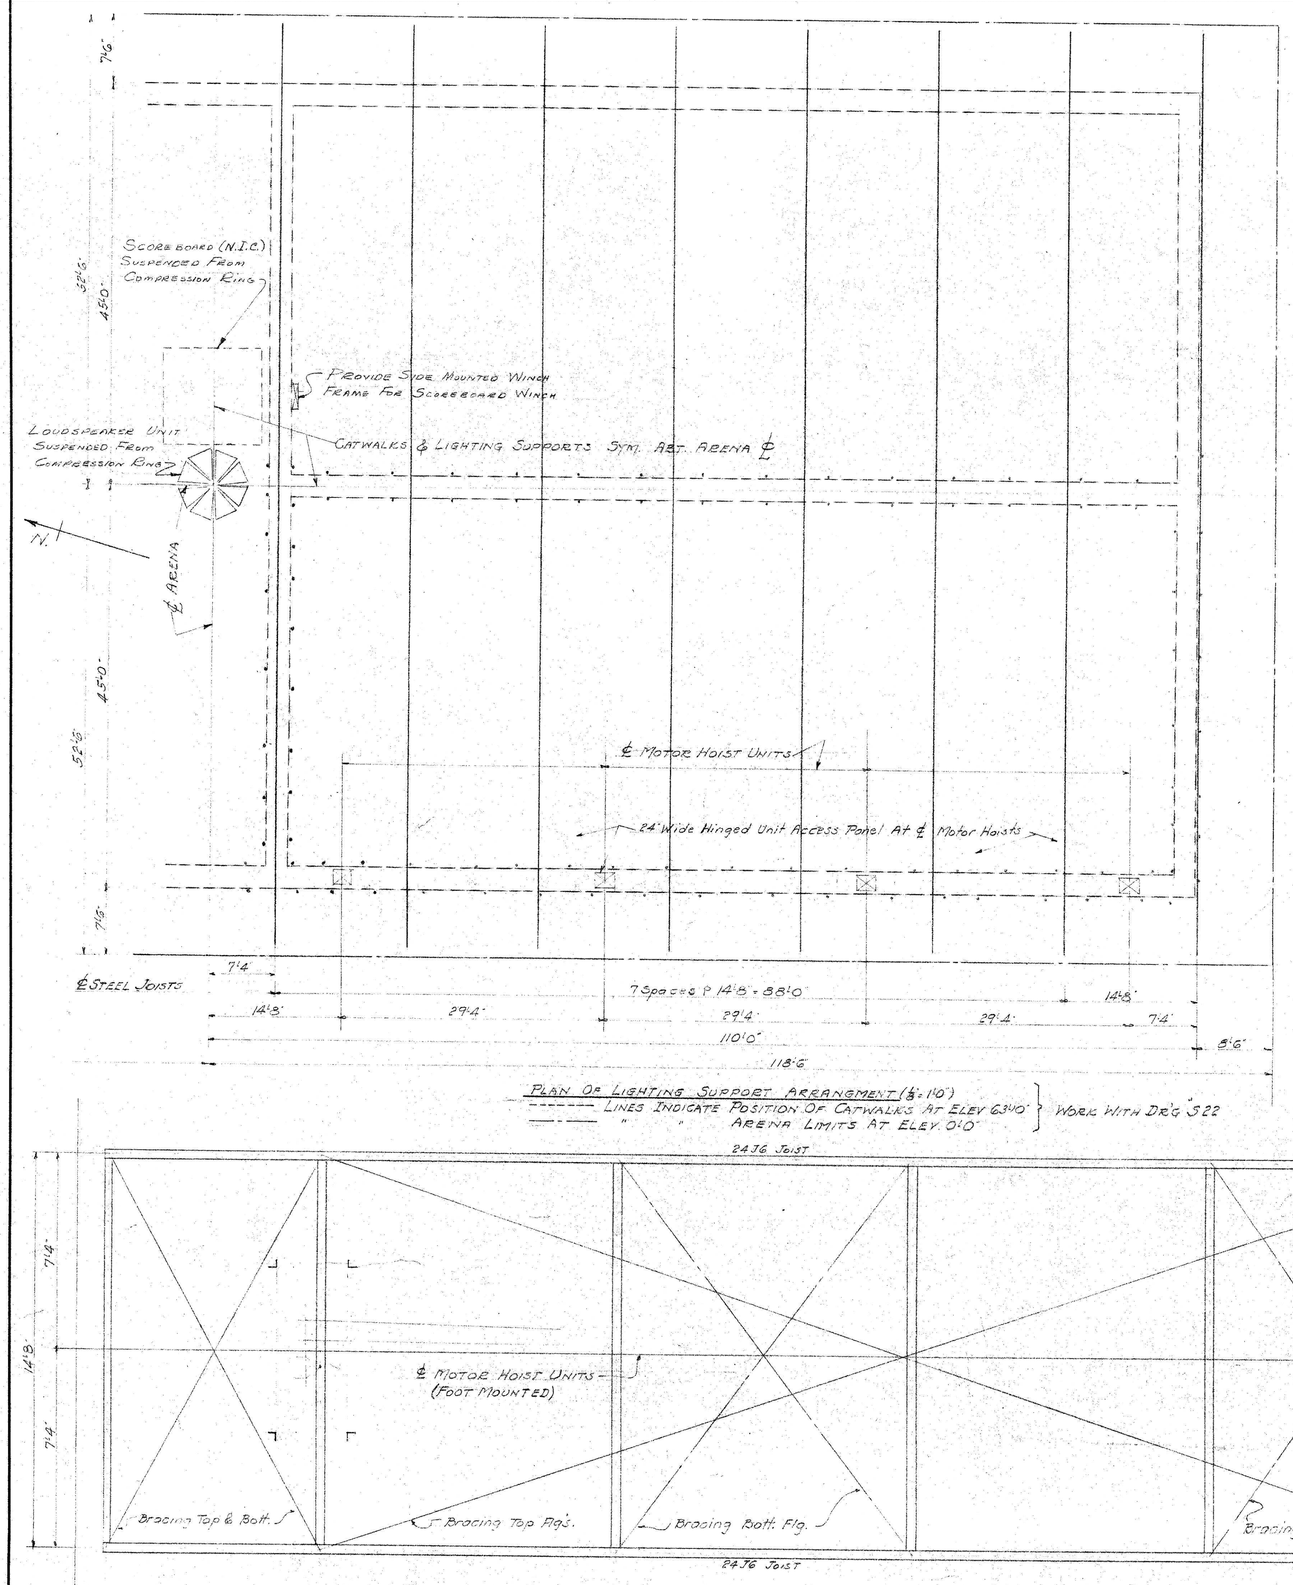

Plan Of Lighting Support Arrangement (1/8"=1'0")
------ Lines Indicate Position Of Catwalks At Elev. 63'10" } Work With Dr'g S22
—— — —— " " Arena Limits At Elev. 0'0"

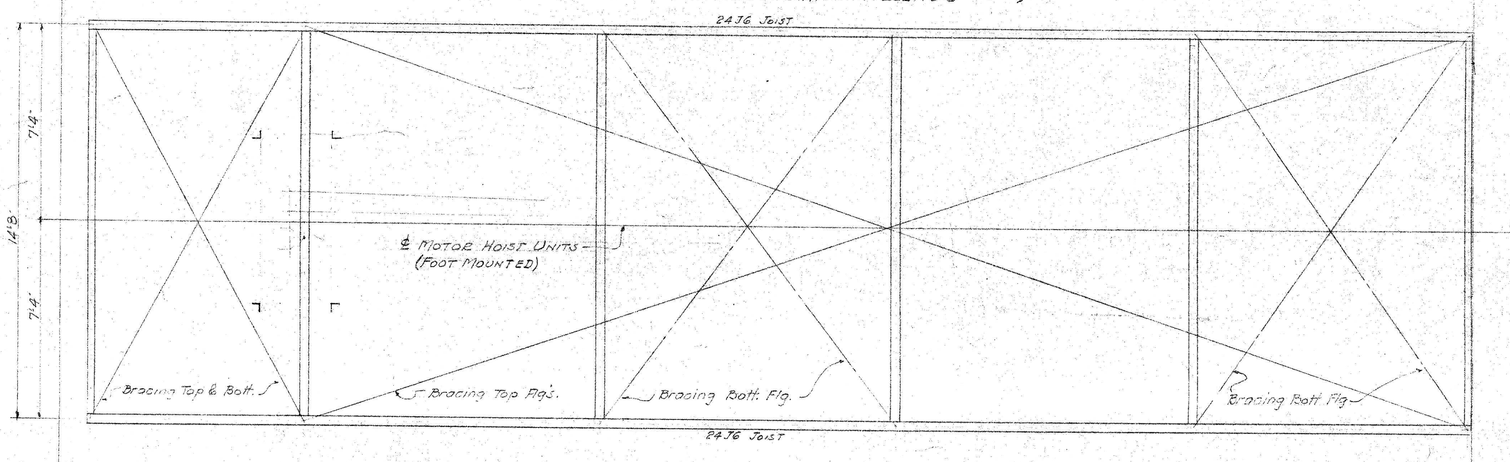

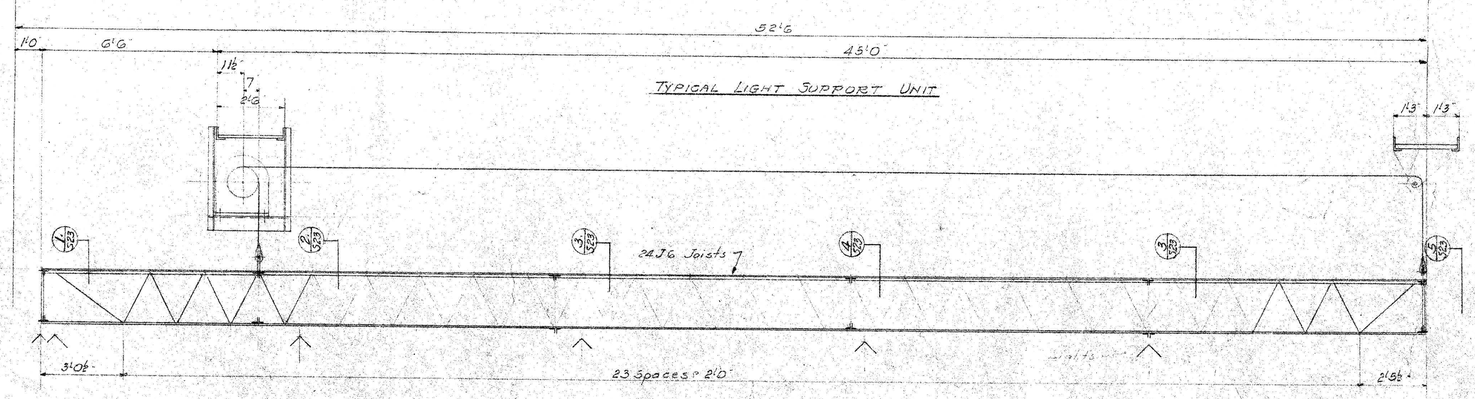

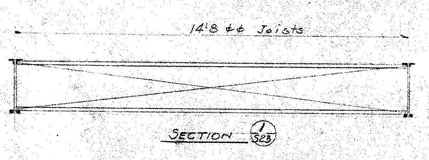

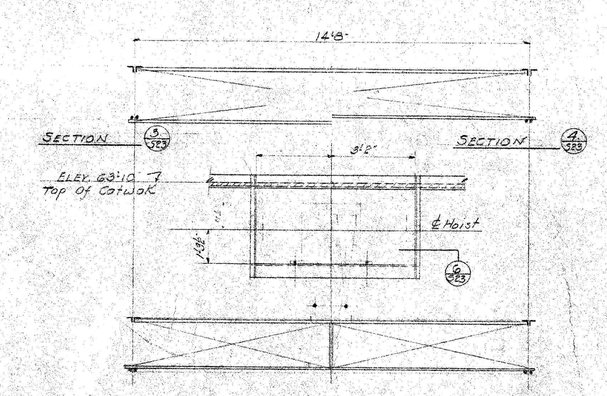

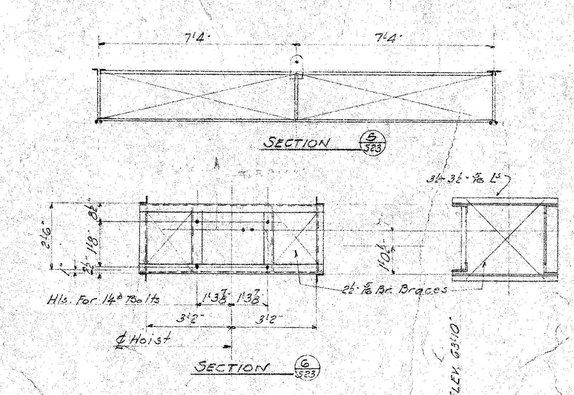

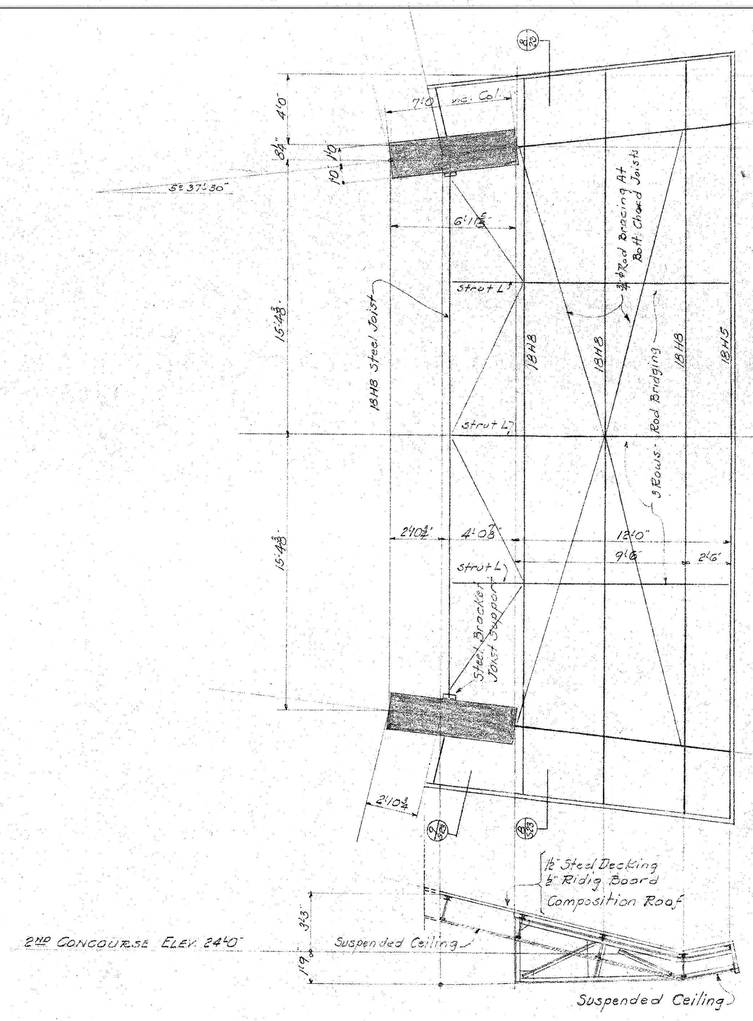

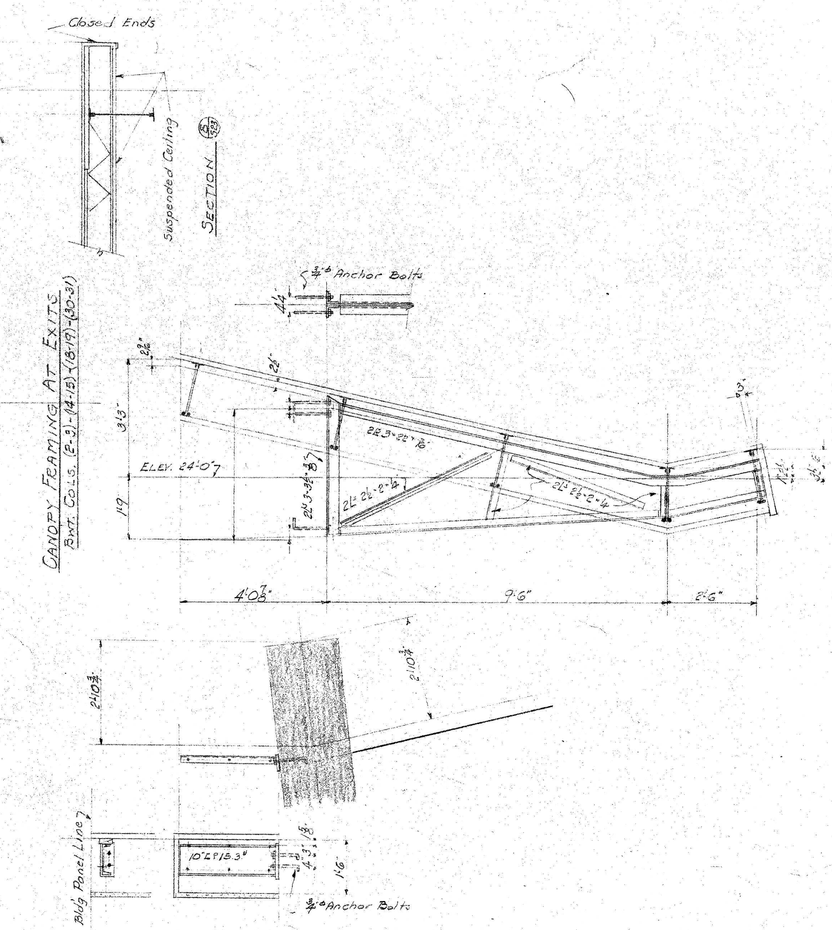

LIGHTING SUPPORTS & MISC. STRUCT. STEEL

DANE COUNTY MEMORIAL COLISEUM

FAIRGROUNDS — MADISON, WISCONSIN

Job No. 6325 | date 1-18-65 | drawn by: E.P. | checked by: W.C.

LAW, LAW, POTTER & NYSTROM ARCHITECTS — 121 E. PINCKNEY STREET, MADISON, WISCONSIN

CHARLES W. YODER & ASSOCIATES CONSULTING ENGINEERS — 3305 W. CENTER STREET, MILWAUKEE, WISCONSIN

S 23